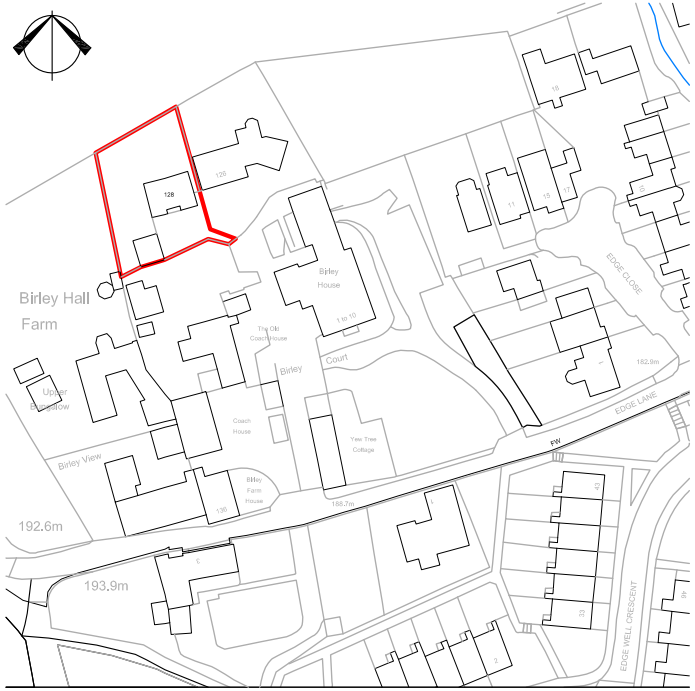

©Crown Copyright and database rights 2017 OS 100019980

Location Plan
Scale 1:1250

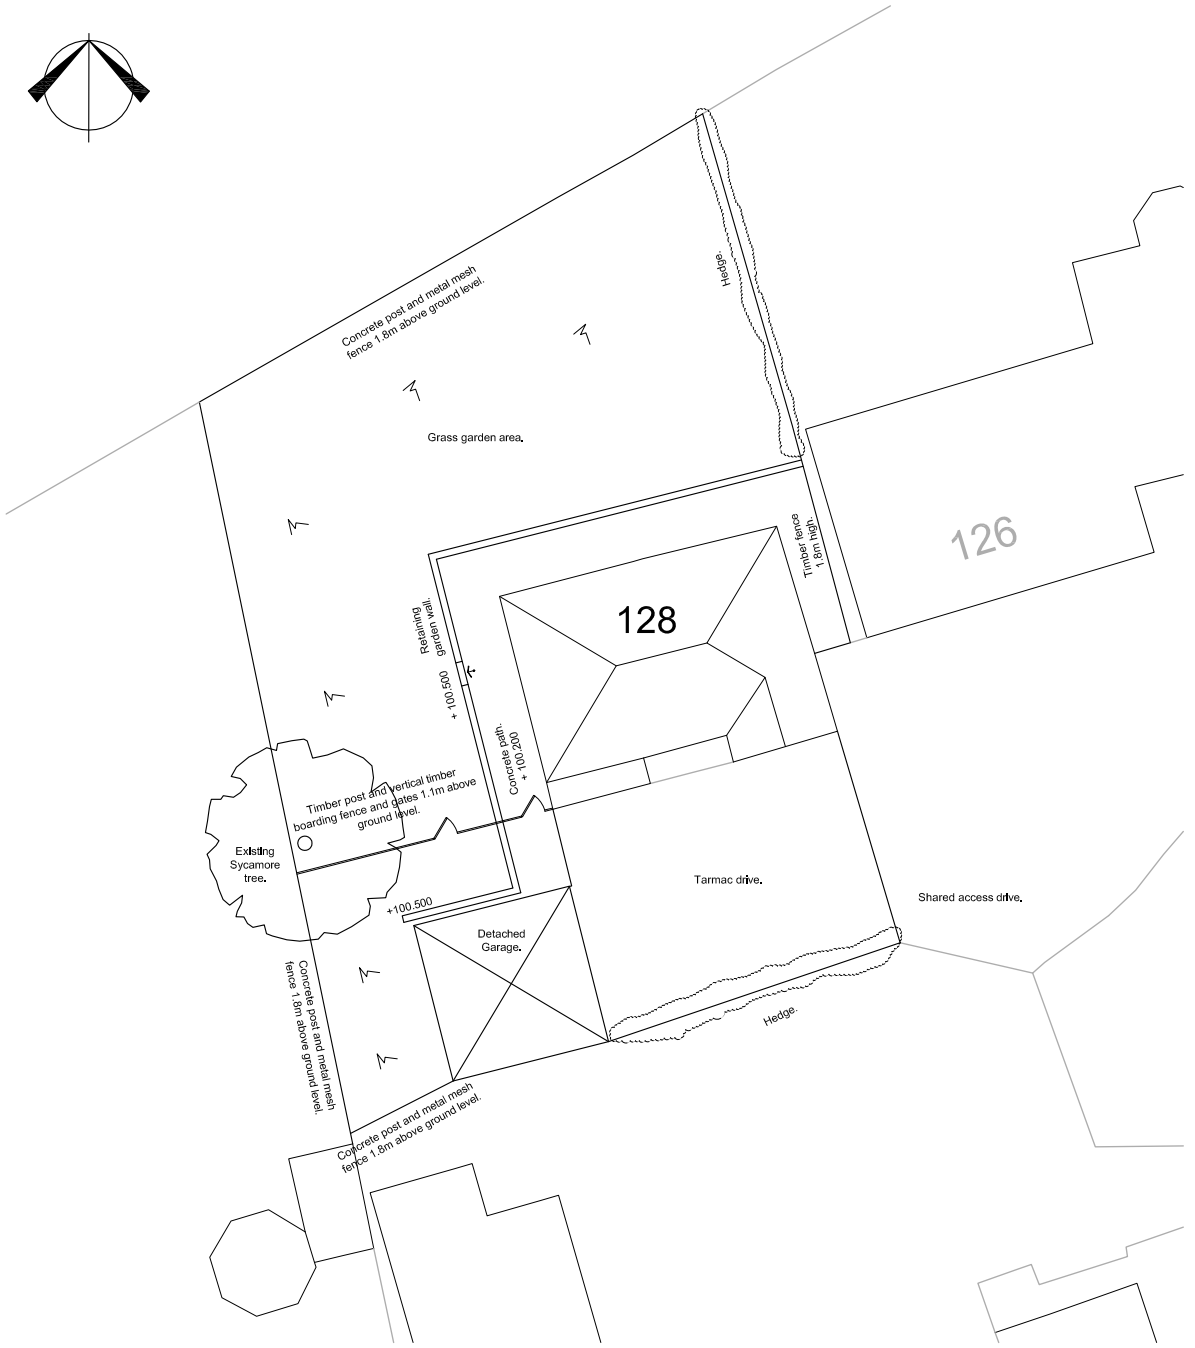

Site Plan
Scale 1:200

Drawing Title : Location Plan & Site Plan
Revision information :

Drawing No : 1707-06
Date : 04/04/2017
Revision :
Scale : 1:200 & 1:1250 @ A3

Client : Mr & Mrs Hill
Project : Proposed Garage Alterations
Project Address : 128 Edge Lane, Sheffield, South Yorkshire, S6 1ES

A-Tech
Architectural Services
Telephone : 07786 018 228
E-mail : a.tech.victoria@gmail.com
Visit : www.a-techservices.org