First Floor Plan As Existing

Proposed extension
April 2018

Drawing no. 05

16 Hazel Grove
Chapeltown
Sheffield
S35 1TW
j.scurfield@yahoo.co.uk

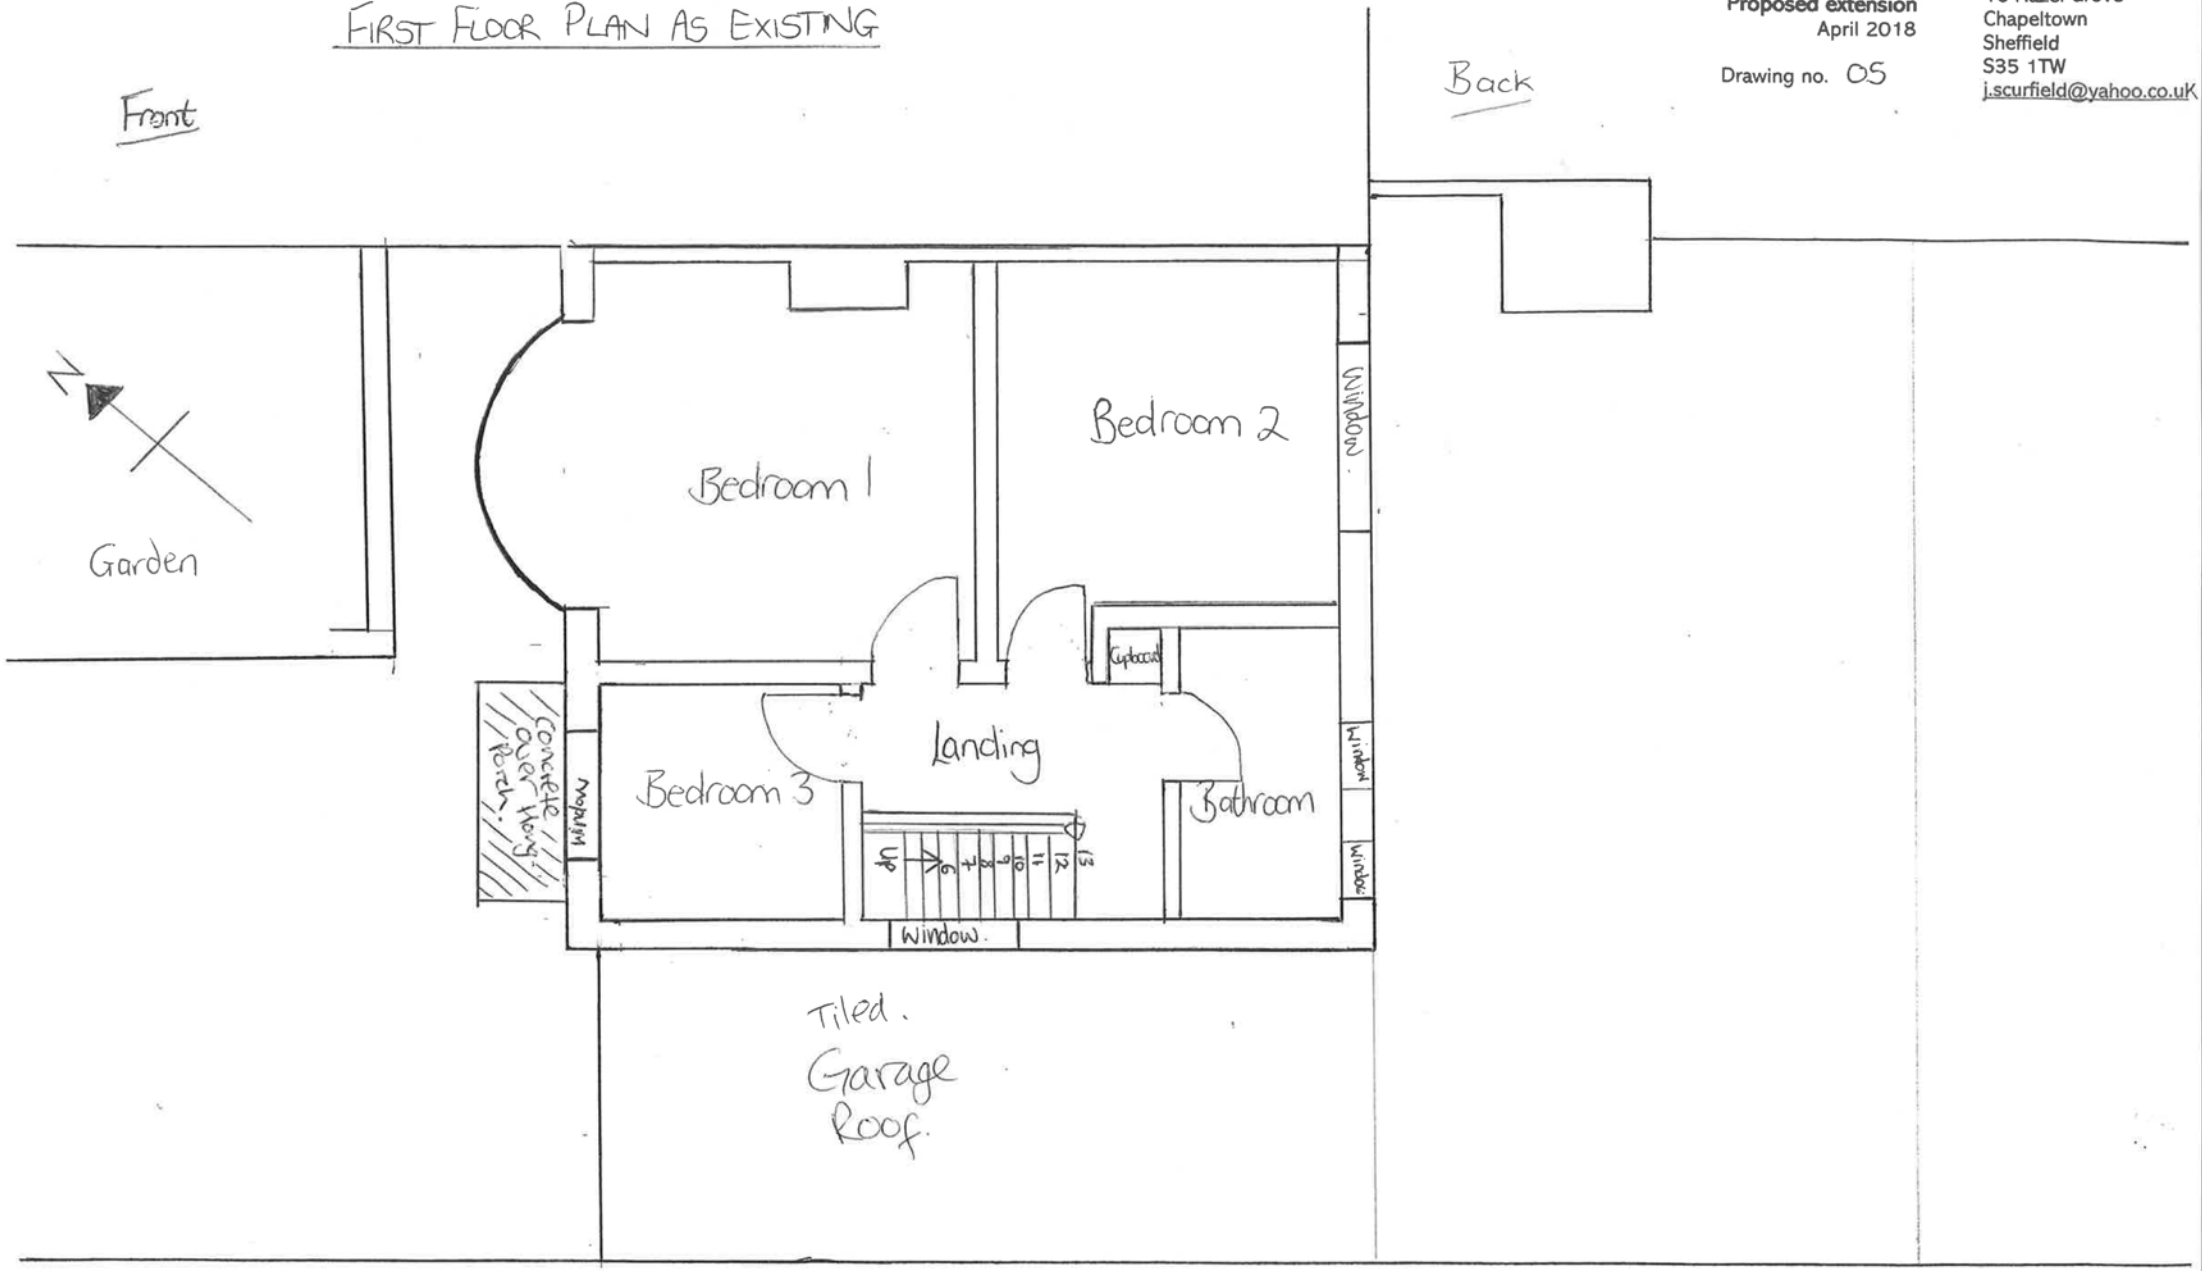

0 0.5 1M 1.5M 2M 2.5M

1:50 scale. A3