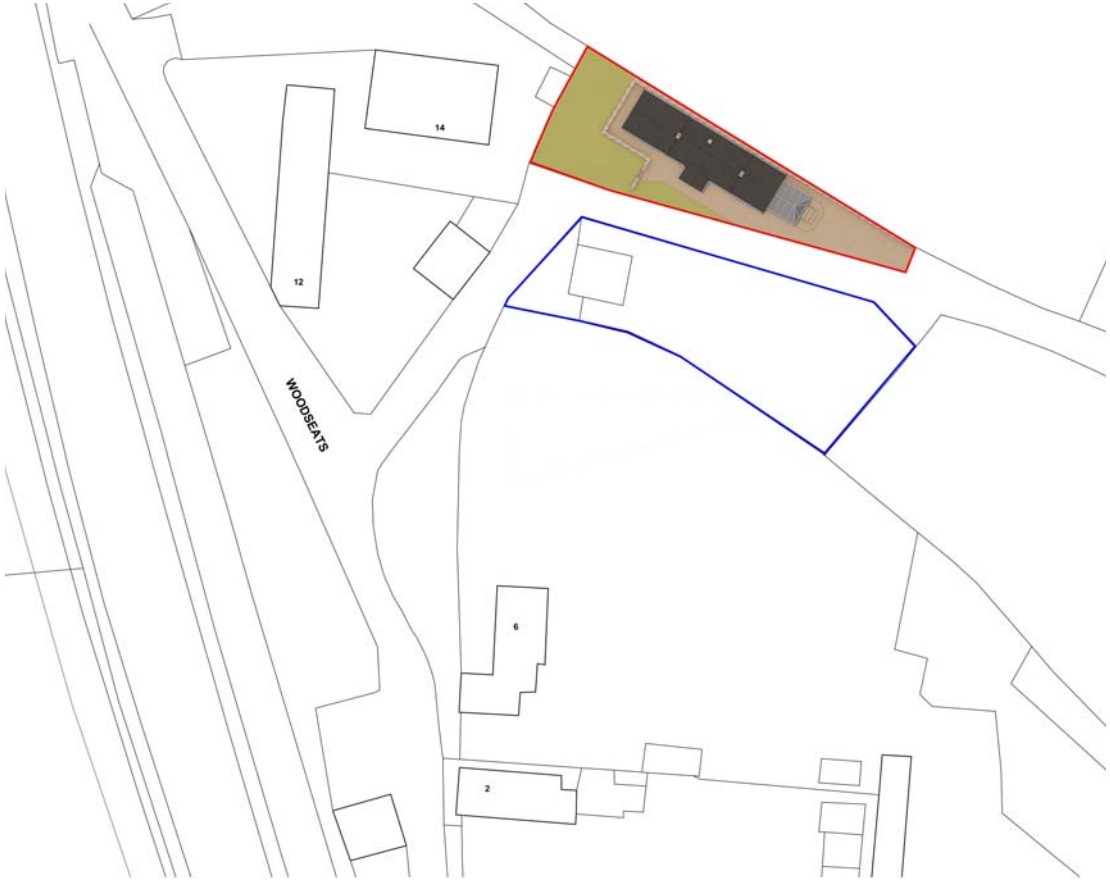

SITE PLAN
SCALE 1:200

VISUAL

FRONT ELEVATION
SCALE 1:50

SIDE ELEVATION
SCALE 1:50

SIDE ELEVATION
SCALE 1:50

REAR ELEVATION
SCALE 1:50

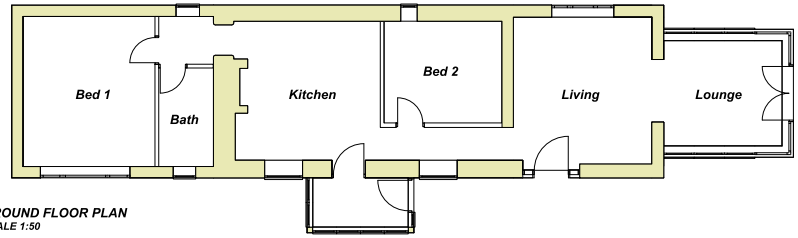

GROUND FLOOR PLAN
SCALE 1:50

DESIGN

D - design
T - tender
C - construction
PL - planning
P - preliminary
R - record
PT - pre-tender

Jamie Mosca

Woodseats

Existing Plans & Elevations

scale	date	drawn	checked
	March 18	MKH	

job no	(category) dwg no	revision
SK	001	