PROPOSED RESIDENTIAL DEVELOPMENT OF 1 PAIR OF SEMI DETACHED HOUSES
LAND ADJACENT 194 LANE END, SHEFFIELD
EXISTING / PROPOSED ELEVATIONS
1:100 @ A3
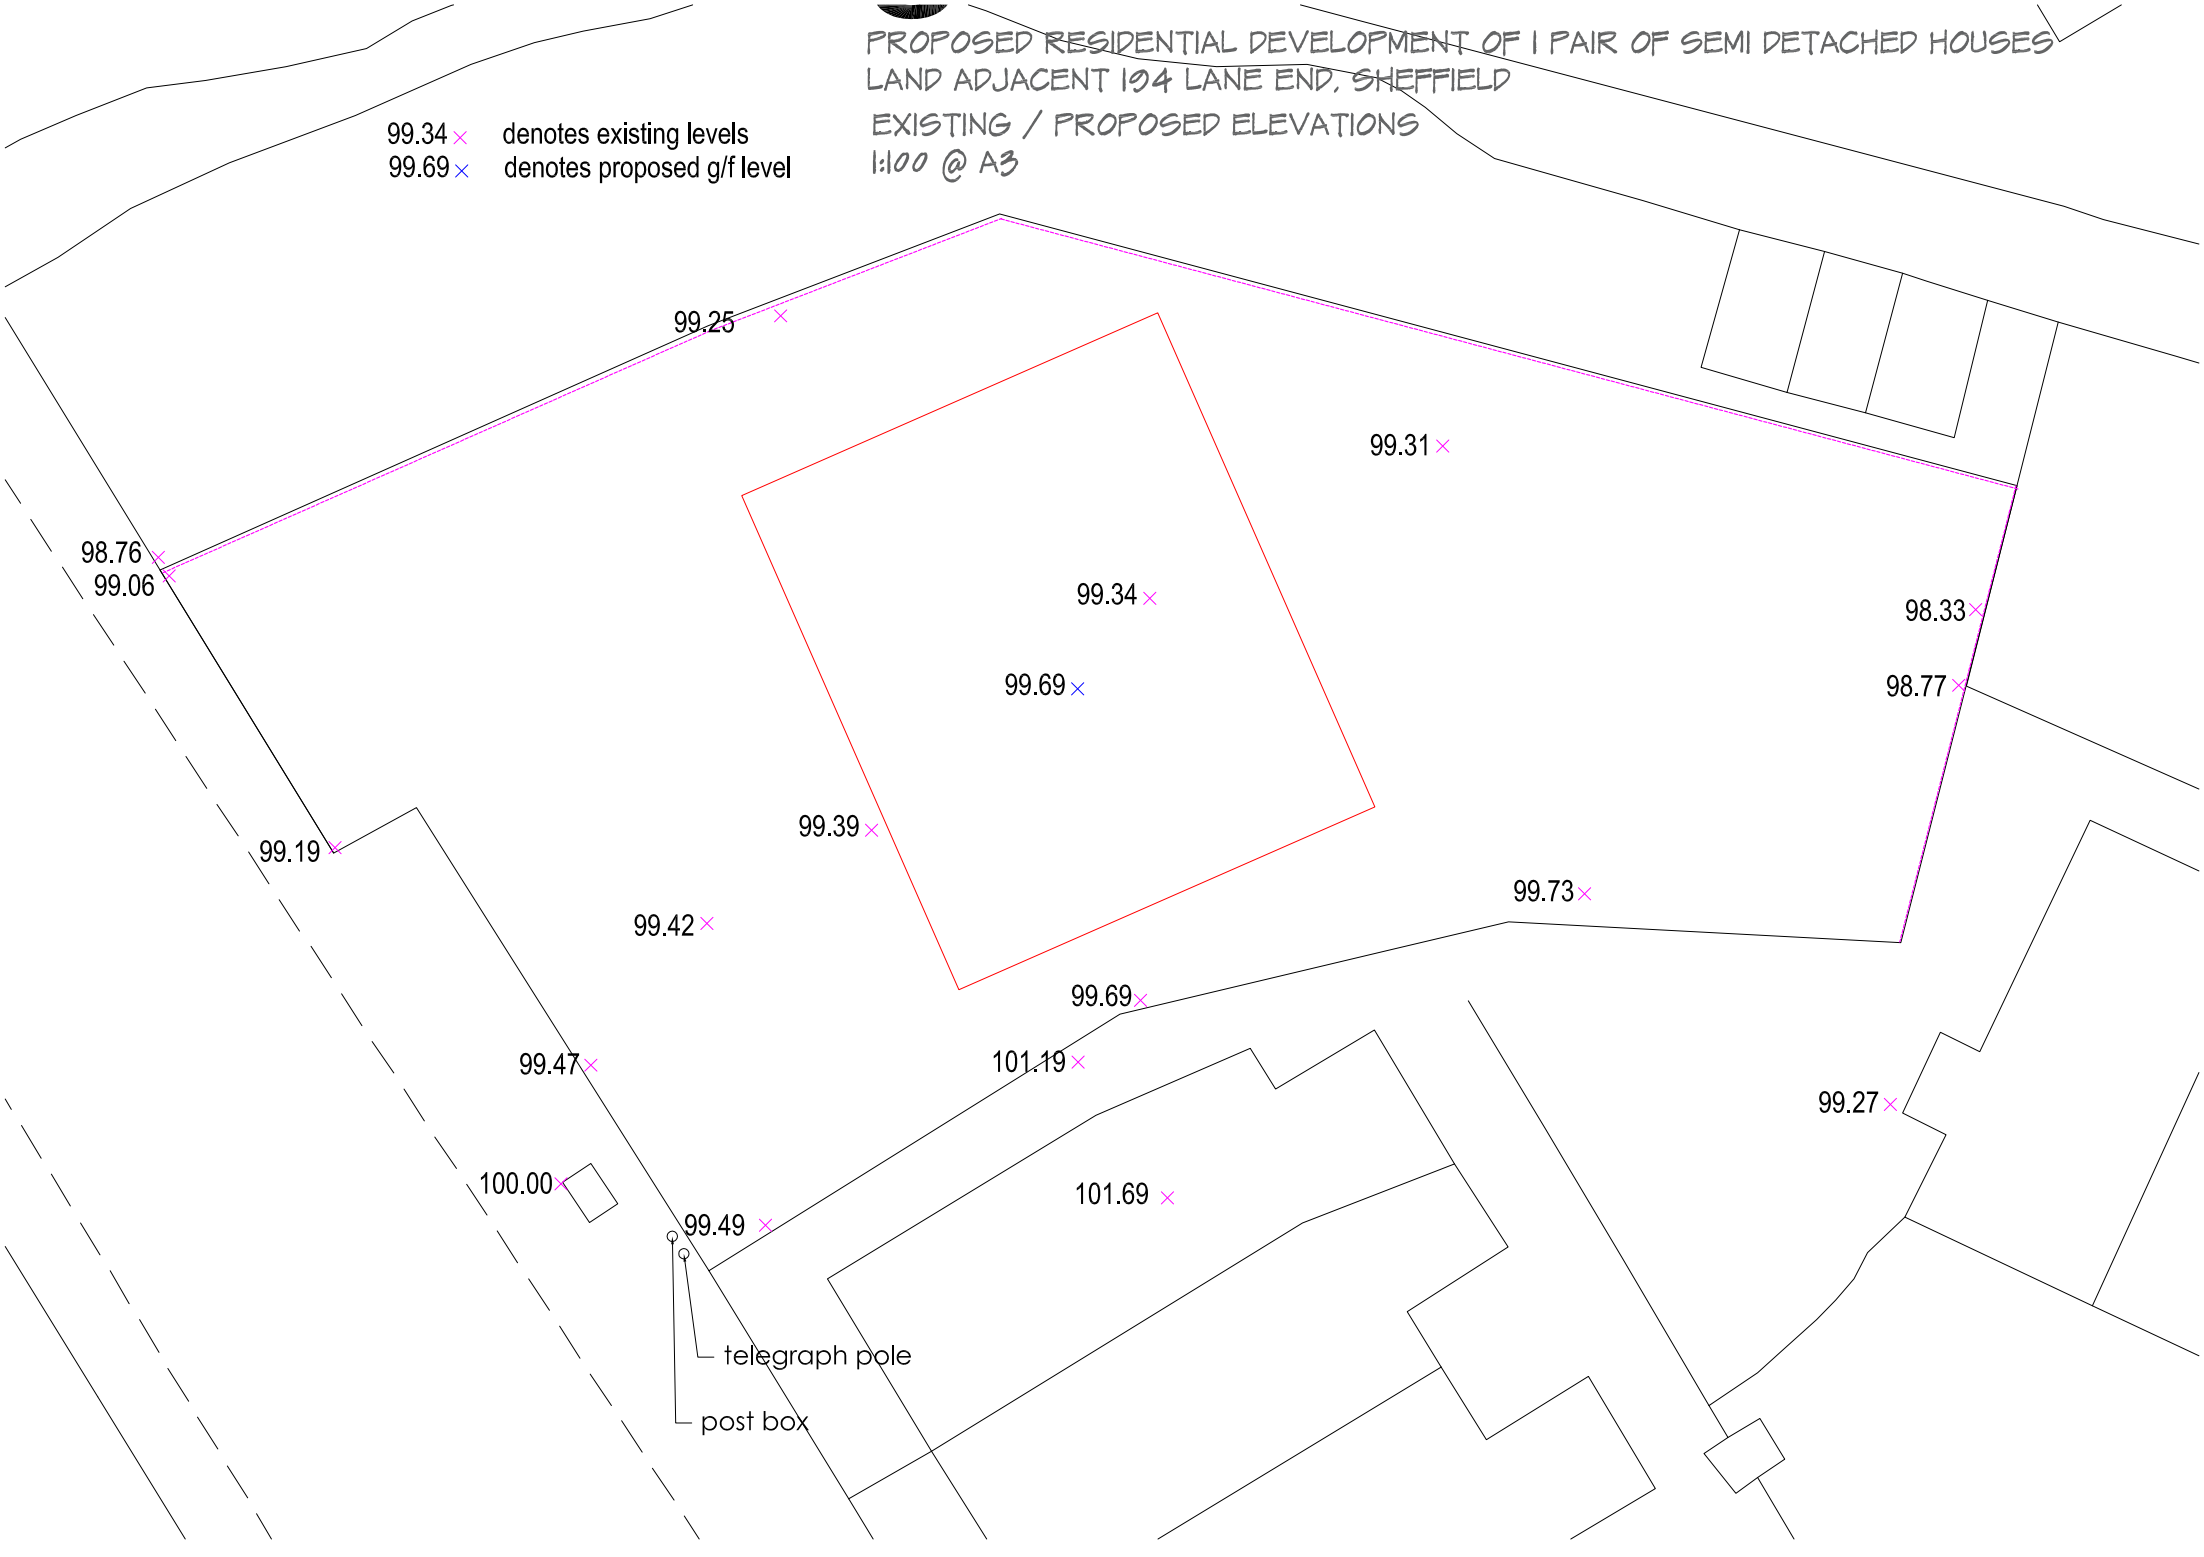
99.34 × denotes existing levels
99.69 × denotes proposed g/f level