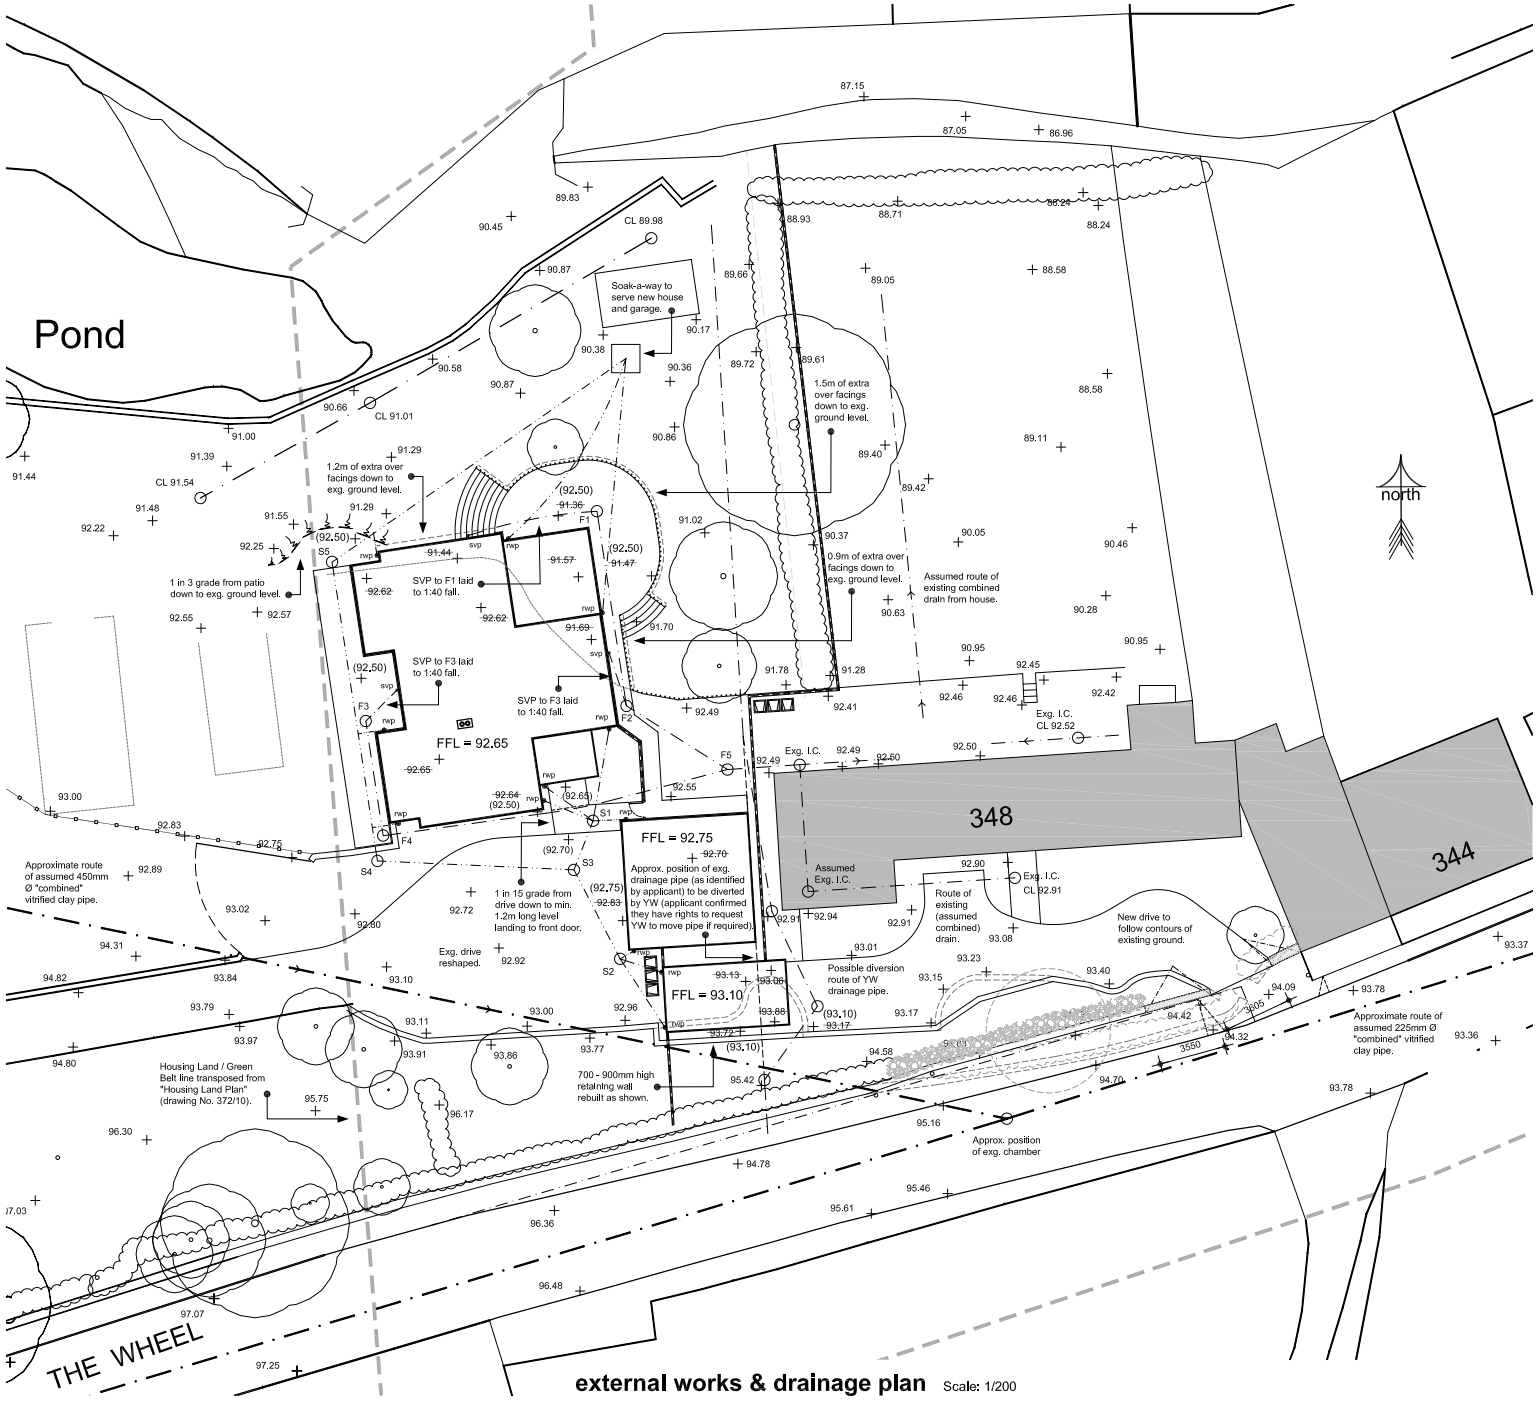

external works & drainage plan Scale: 1/200

Drainage Legend:-		
Inspection Chamber:	Cover Level:	Invert Level:
S1	92.68	92.080
S2	92.70	92.115
S3	92.55	92.050
S4	92.50	91.915
S5	92.50	91.715
F1	92.50	91.575
F2	92.50	91.445
F3	92.50	91.680
F4	92.48	91.600
F5	92.93	91.365
Exg IC	92.49	91.315

All drains to fall at minimum 1:80 (unless noted otherwise).

Externals Legend:-	
90.63	Existing ground level.
~~92.64~~	Altered ground level.
(92.50)	Proposed ground level.
	Localized grading at max. 1 in 3 falls.
	Area of extra over facings bricks.
	Surface water drains.
	Foul water drains.
S1	Surface water Inspection Chamber.
F1	Foul water Inspection Chamber.
C1	Combined water Inspection Chamber.
rwp	Rainwater down pipe.
svp	Soil & vent pipe.
re.	Soil & vent pipe.

Rev.	By.	Date
A	TTB	28/08/2018

Additional existing drain (identified by applicant) added. Plot drainage amended to connect to existing drains at rear of 348 The Wheel.

REVISION:

TITLE
EXTERNAL WORKS & DRAINAGE

PROJECT
Residential Development

WITHIN THE CURTILAGE OF
348 THE WHEEL
ECCLESFIELD
SHEFFIELD
S35 9ZB

FOR
MR & MRS ECCLES

SCALE (A2)	DATE	DRAWN
1/200	JUL 2018	TTB

PROJECT NO	DRAWING NO	REVISION
372	12	A

Barber Design Limited
21 Mountbatten Drive
Burncross
Sheffield
S35 1WF
Tel: (0114) 2460608
Mob: 0776 7072109
Email: todd@barberdesignltd.co.uk

© COPYRIGHT EXISTS ON THE DESIGNS AND INFORMATION SHOWN ON THIS DRAWING
All dimensions to be verified on site prior to commencing any work DO NOT SCALE FROM DRAWING