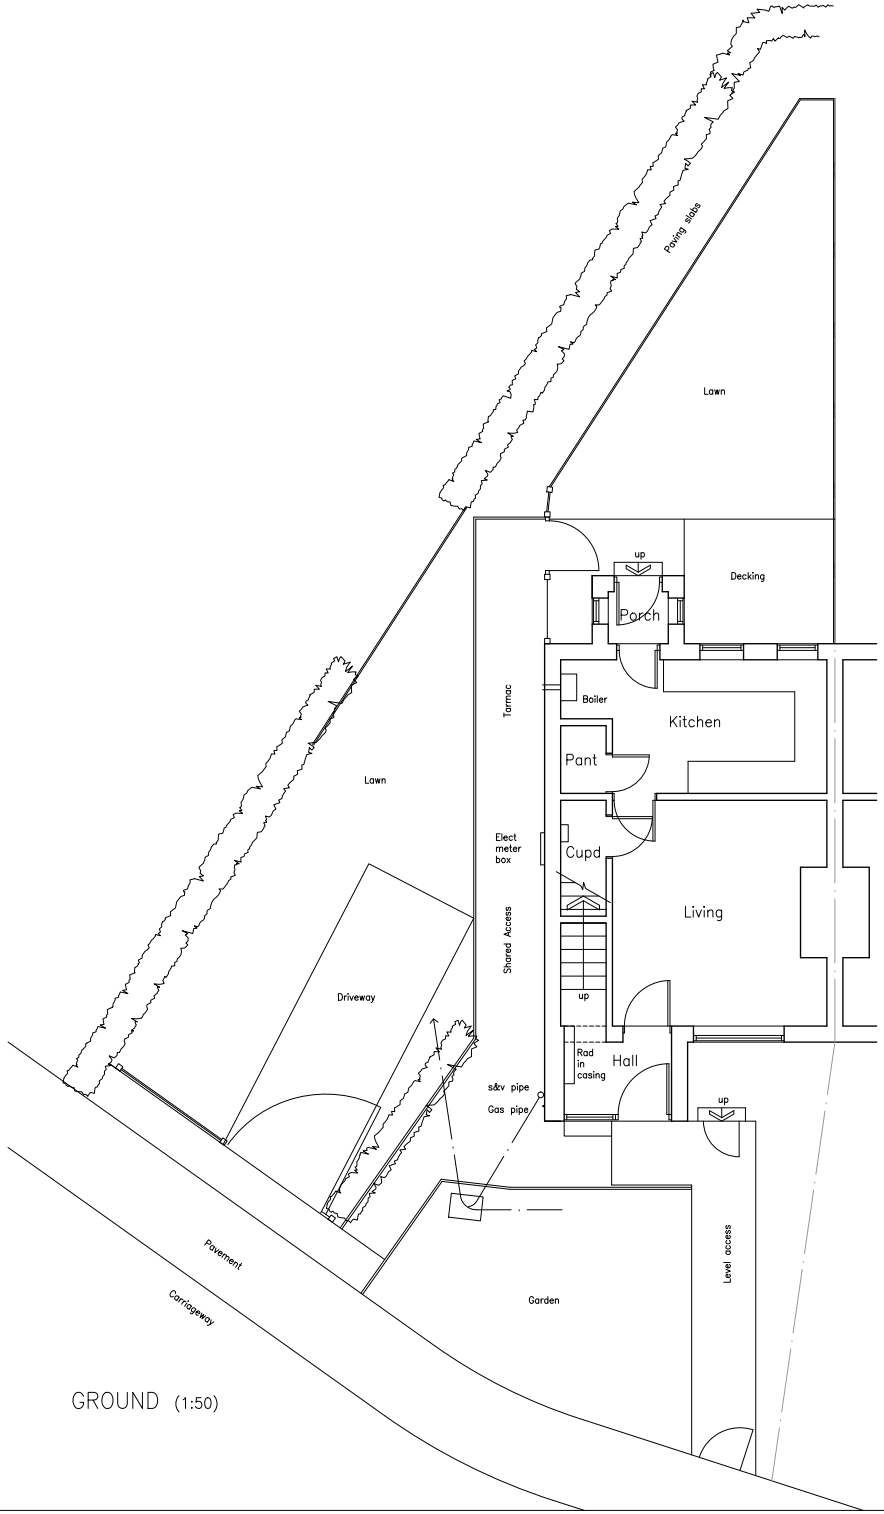

GROUND (1:50)

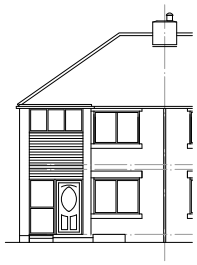

FRONT ELEVATION
(1:100)

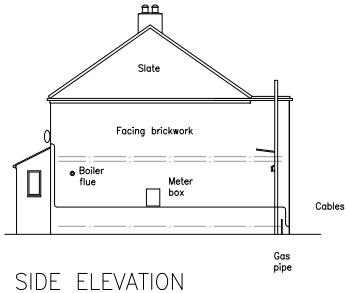

SIDE ELEVATION
(1:100)

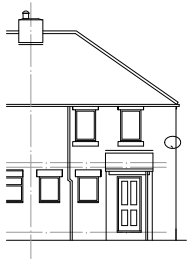

REAR ELEVATION
(1:100)

Notes

Where dimensions are not given, drawings must not be scaled and measurements must be checked on site.

In the event of any dimensional conflict between Lambert Smith Hampton Drawings, the matter must be referred to Lambert Smith Hampton for clarification.

The Contractor must also refer to any separate Sheffield City Council Specification to be read in conjunction with this drawing.

Revisions

Lambert Smith Hampton
Property Solutions
Building Consultancy
2 St Paul's Place
Sheffield S1 2JF
Tel: 0114 275 3752
www.lsh.co.uk

Client

EVIE MAE
O'GRADY-ASKWITH

Project

20 GREAVES ROAD
SHEFFIELD
S5 9DD

Drawing

PLANS AND
ELEVATIONS AS
EXISTING

Job No.	DWG No.		
2016097	01		
Scale	Date	Drawn	Checked
A1 @ 1:50, 1:100	Dec 16	PS	DG