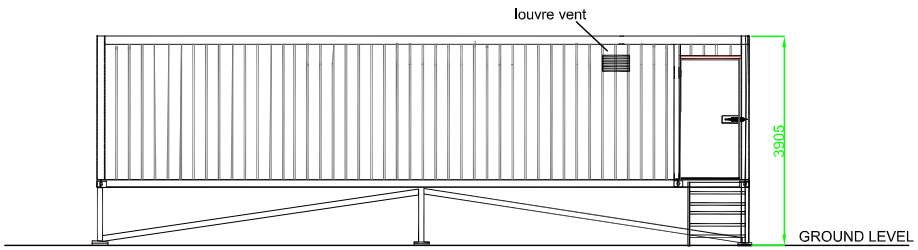

ELEVATION B

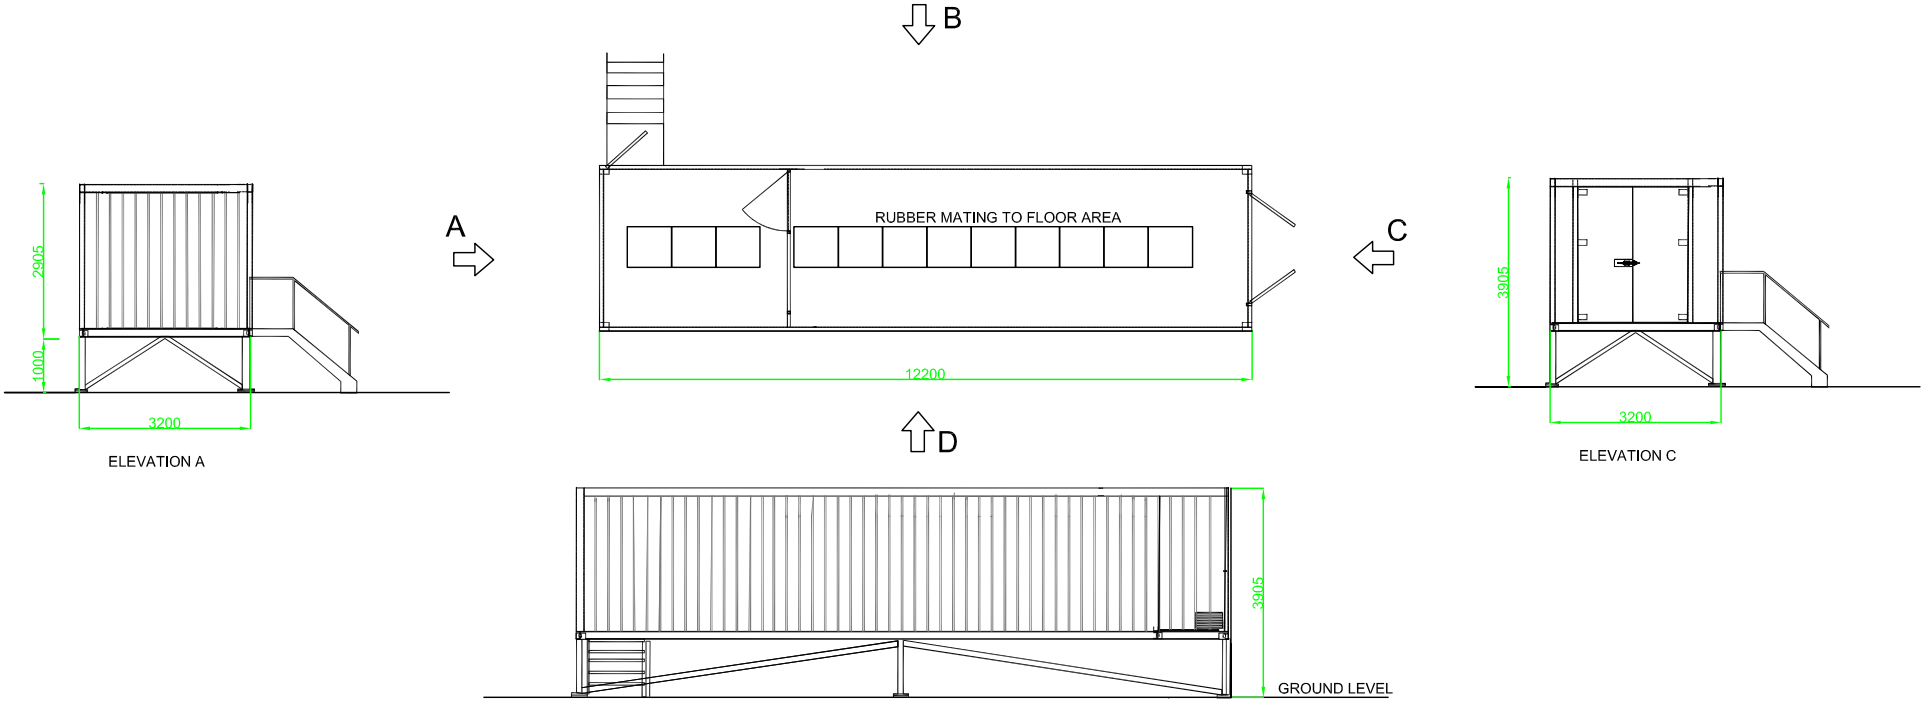

ELEVATION A

ELEVATION C

ELEVATION D

SCALE	1:50 @ A1
DATE	05/08/16
DRAWN	KC/MM
CHECKED	AJ
APPROVED	GJ

12.2m SWITCHGEAR CONTAINER - ECCLESFIELD, SHEFFIELD.

ISSUE	DATE
A	06/09/16

BASED ON CIAT DWG NO: DS04

CLIENT: PEAK POWER CONNECTIONS LTD

ORG. No.: G000240-1010-A_D08

STERLING POWER UTILITIES

Y:\7 CAD\GENERATION DRAWINGS\SO DEV CO\G000240-ECCLESFIELD\G000240-1010-A _D08_SWITCHGEAR_CONTAINER.dwg