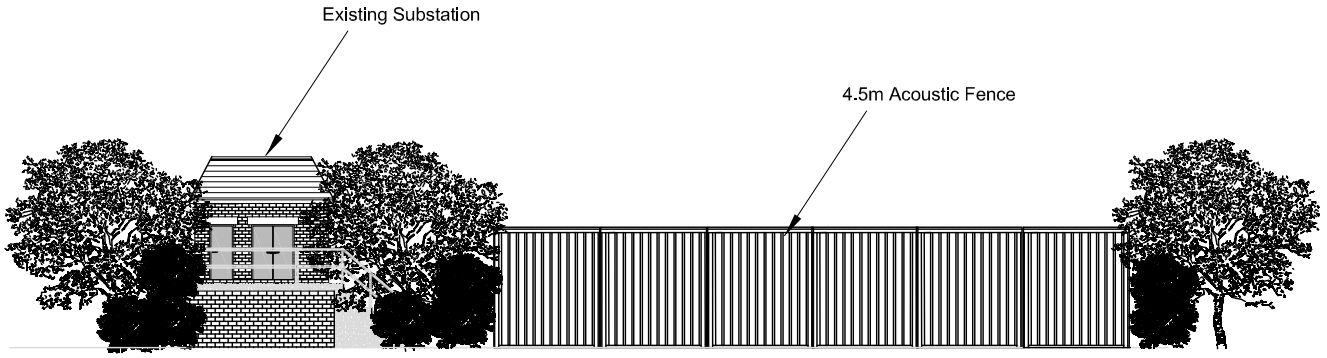

VIEW IN DIRECTION OF ARROW 'A'

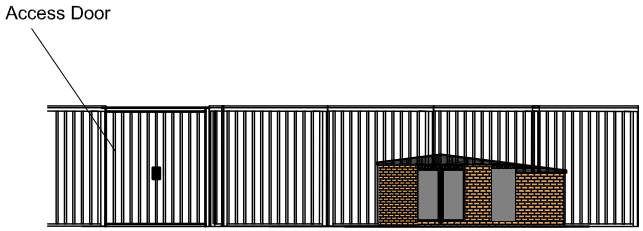

VIEW IN DIRECTION OF ARROW 'B'

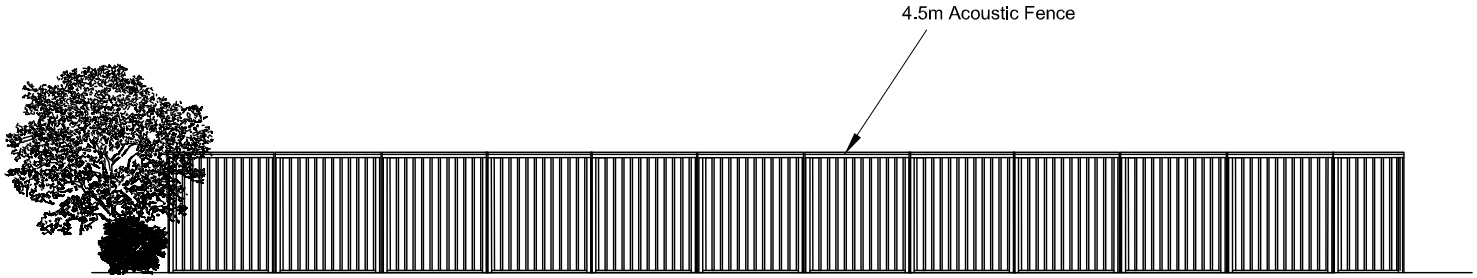

VIEW IN DIRECTION OF ARROW 'C'

© Crown copyright and database rights (2013) Ordnance Survey 100053186

ISSUE	DETAILS	DATE	DRAWN	CHECKED	APPROVED
C	GENERATOR STACKS REMOVED	31/05/17	MM	KC	AJ
B	GENERATOR STACKS ADDED	23/09/16	MM	KC	AJ
A	Original Issue	08/09/16	CE	KC	AJ

CLIENT: PEAK POWER CONNECTIONS LTD

PROJECT: ECCLESFIELD (GRID REF: SK363944)

The information in this drawing is the copyright of Sterling Power Utilities Ltd. It must not be copied or reproduced without the express permission of Sterling Power Utilities Ltd. © 2015 Sterling Power Utilities Limited.

TITLE: SITE ELEVATIONS

DRAWING NO: G000240-1006-C_D04

TYPE: PRELIMINARY

SCALE: 1:200 @ A3

STERLING POWER UTILITIES

Y:\7 CAD\GENERATION DRAWINGS\SO DEV CO\G000240-ECCLESFIELD\G000240-1006-C_D04 Site Elevations.dwg

A3