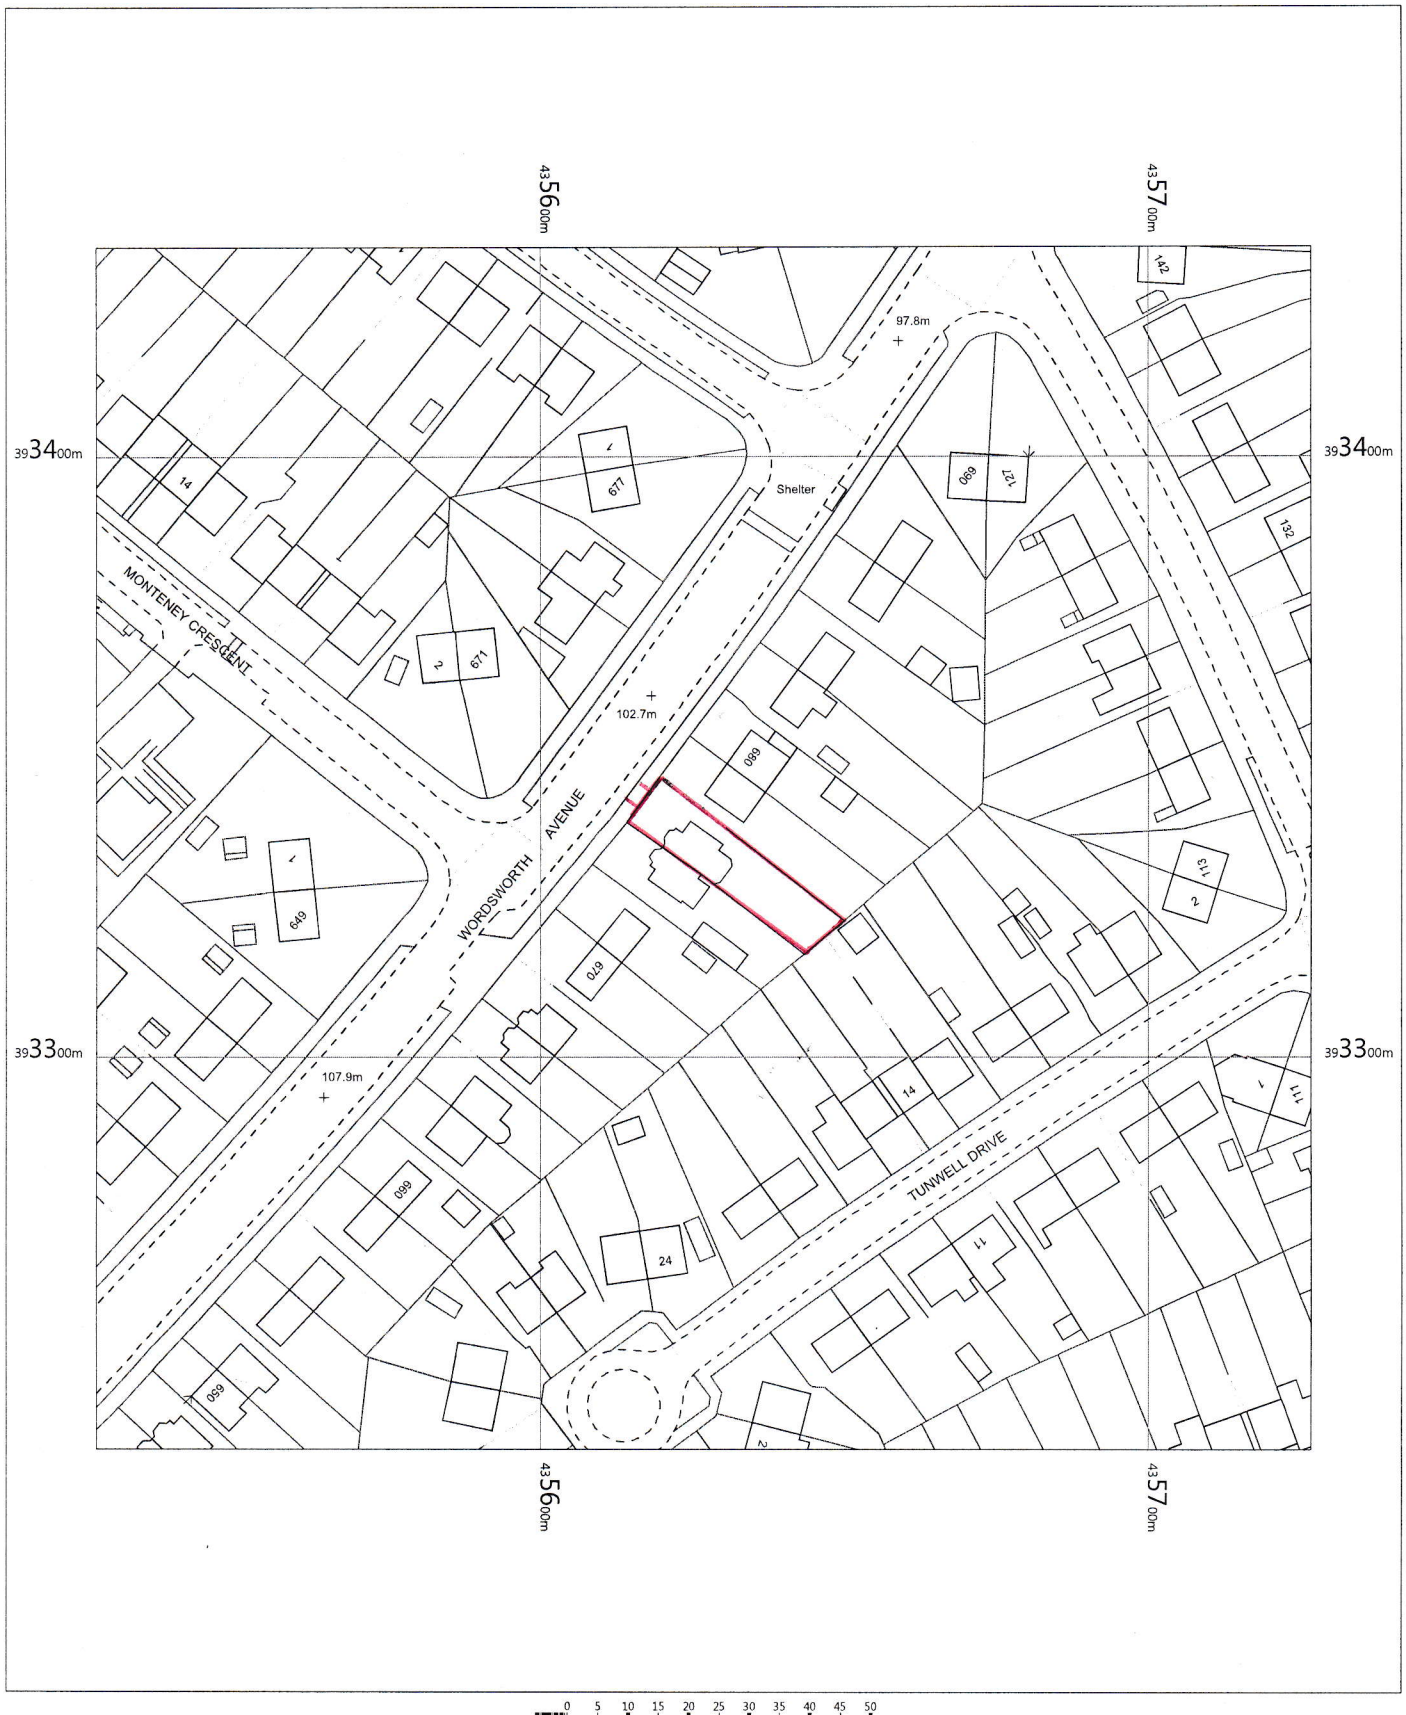

676 Wordsworth Avenue
Sheffield
S5 9J

OS MasterMap 1250/2500/10000 scale
Tuesday, April 2, 2019, ID: BW1-00790032
www.blackwellmapping.co.uk

1:1250 scale print at A4, Centre: 435627 E, 393335 N

©Crown Copyright Ordnance Survey. Licence no. 100041041

N

BLACKWELL'S
www.blackwellmapping.co.uk
TEL: 0114 268 7658
maps.sheffield@blackwell.co.uk